BOK FITNESS FLOORING SYSTEM LP53
SYSTEM FFL 53MM

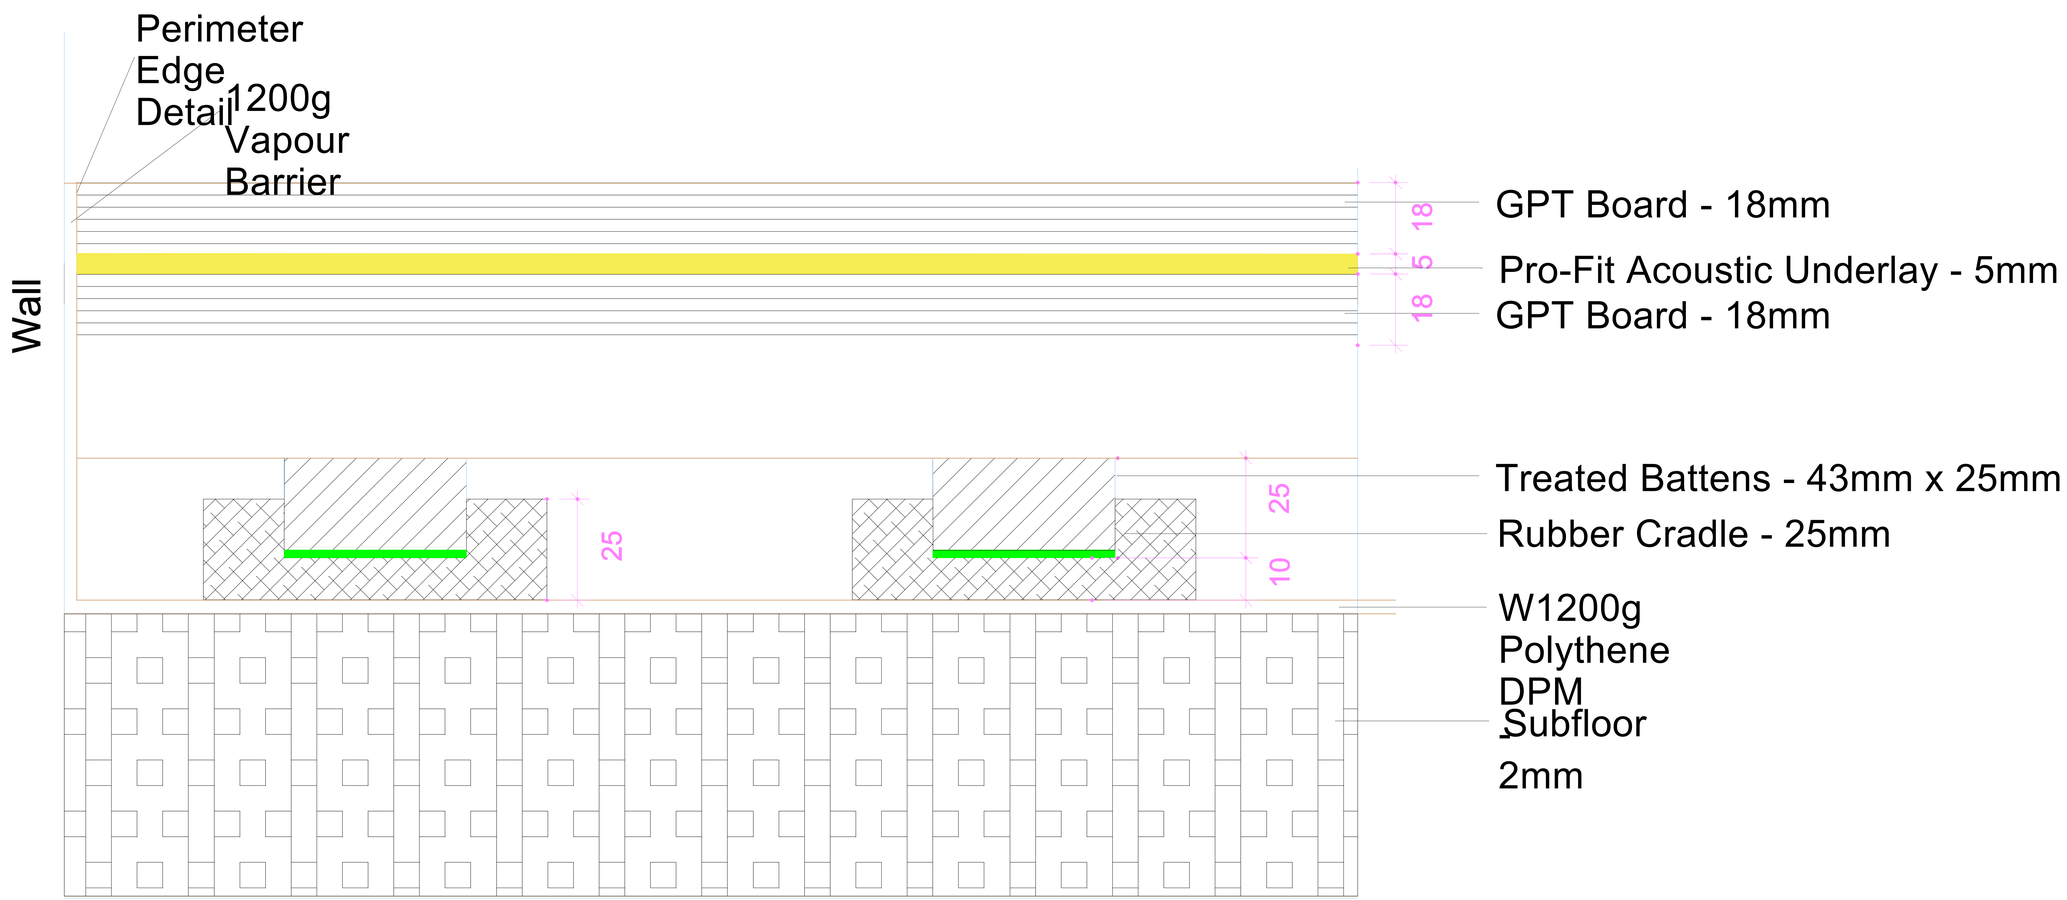
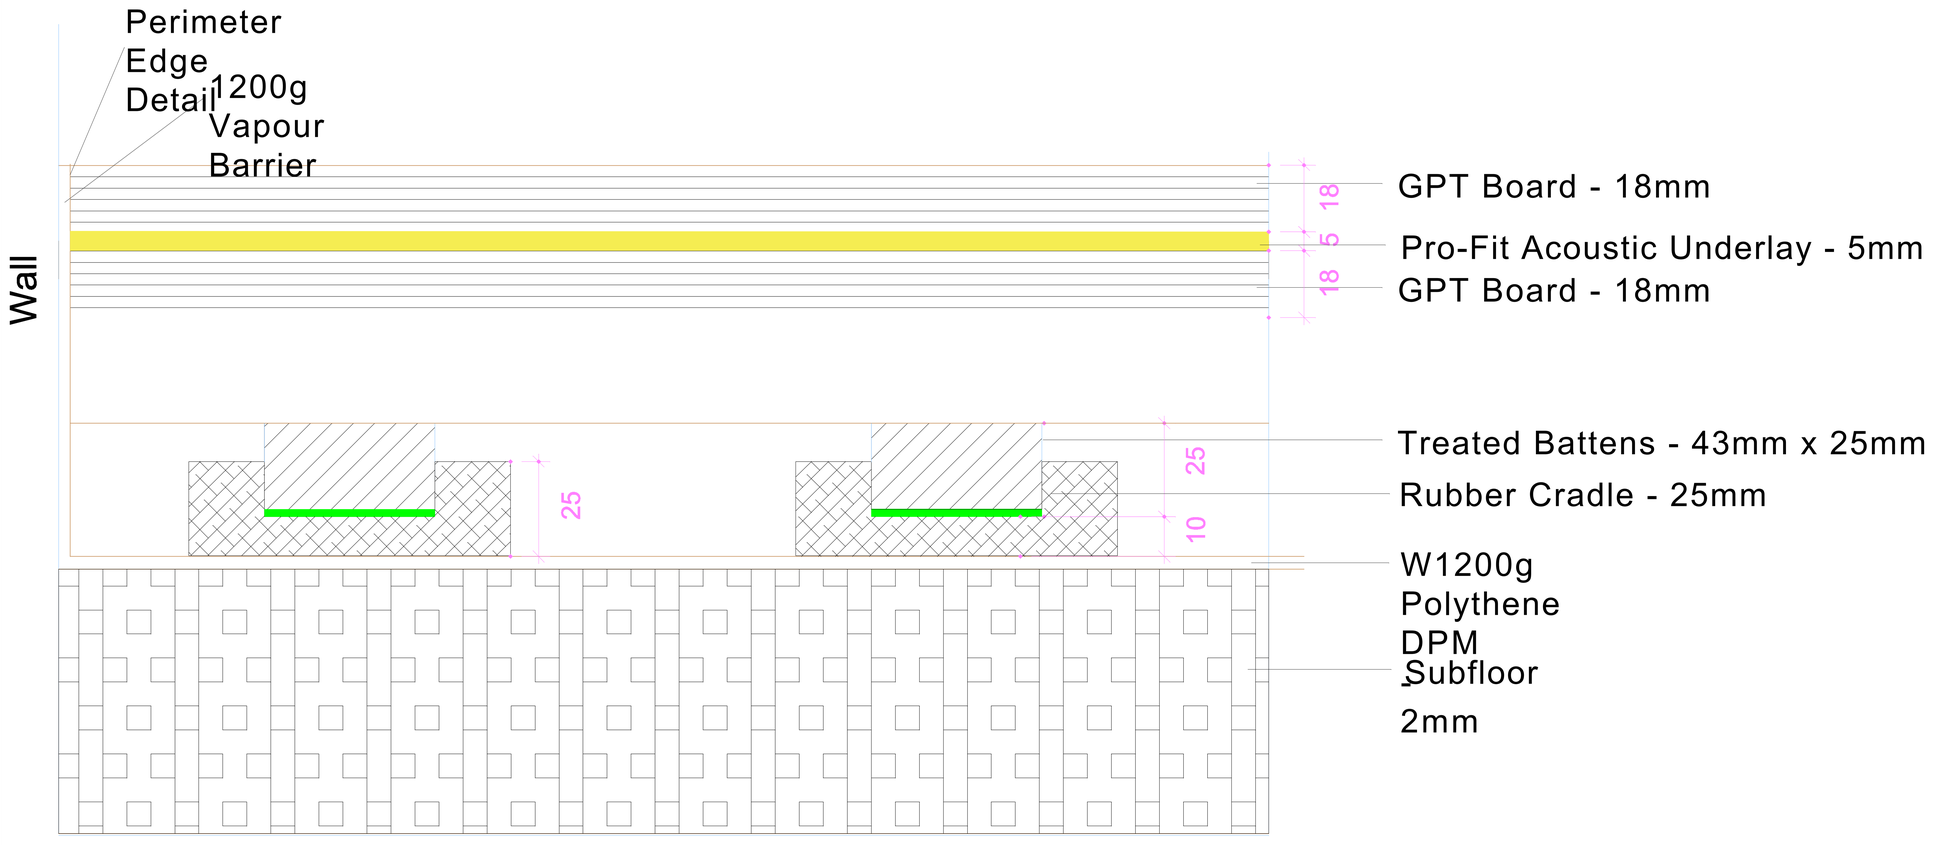
BOK FITNESS FLOORING SYSTEM LP53
SYSTEM FFL 53MM